UNIT 1

Copyright, design rights or other intellectual property rights in this drawing remain the property of IAN BARBER & ASSOCIATES LIMITED. The plans and information contained within are supplied on the express condition that they are not used in connection with the production of any building components nor the design, erection or construction of any building unless with the permission of IAN BARBER & ASSOCIATES LIMITED. The plans may not be copied nor used, disclosed nor passed to any third party for any other purpose without the express consent of IAN BARBER & ASSOCIATES LIMITED. Do not scale working dimensions from this drawing, with all dimensions to be checked and verified on site.

DRAWING TO BE READ IN CONJUNCTION WITH A4 CONSTRUCTION NOTES

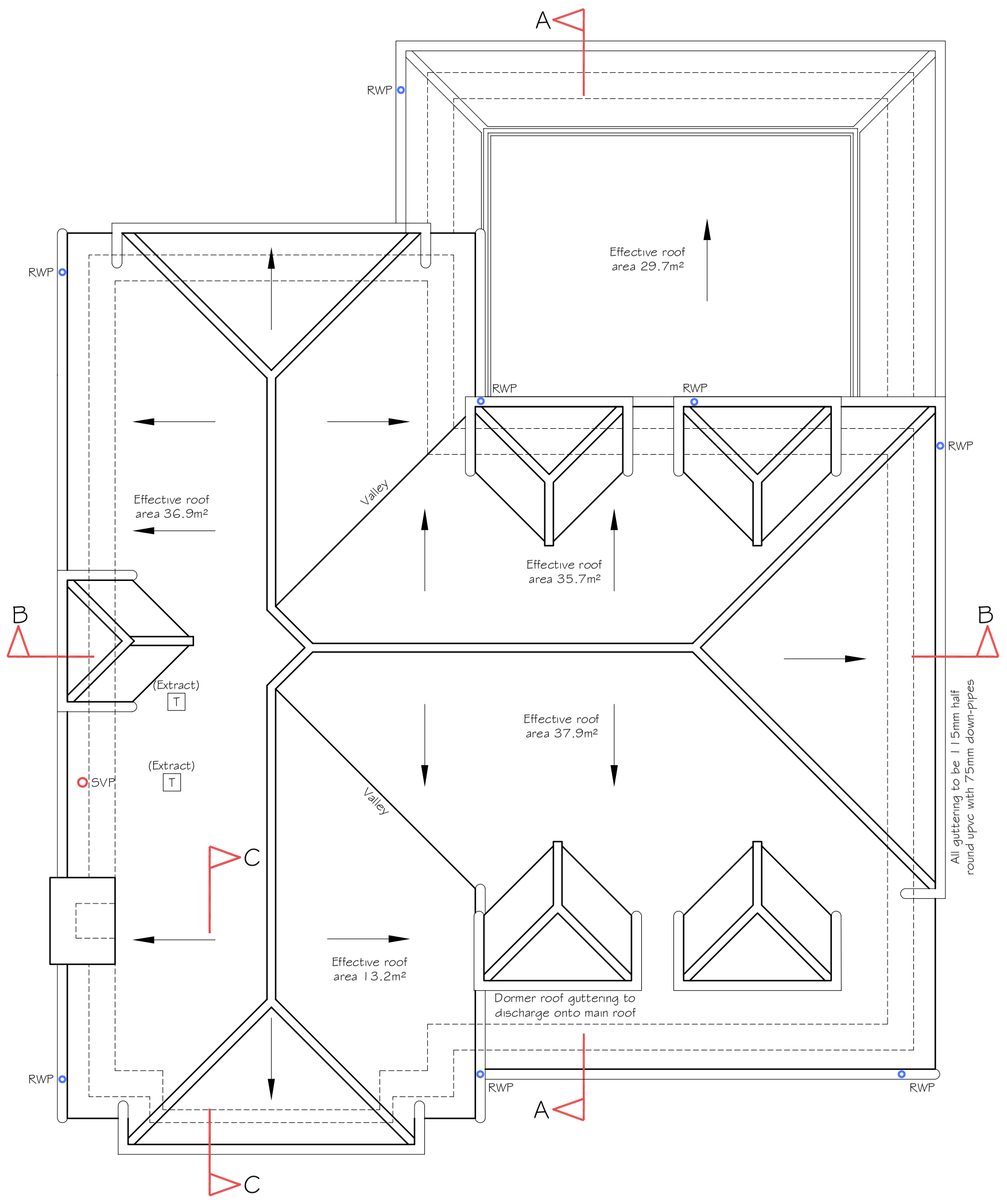

UNIT 1 - PROPOSED ROOF PLAN

SCALE: 1:50

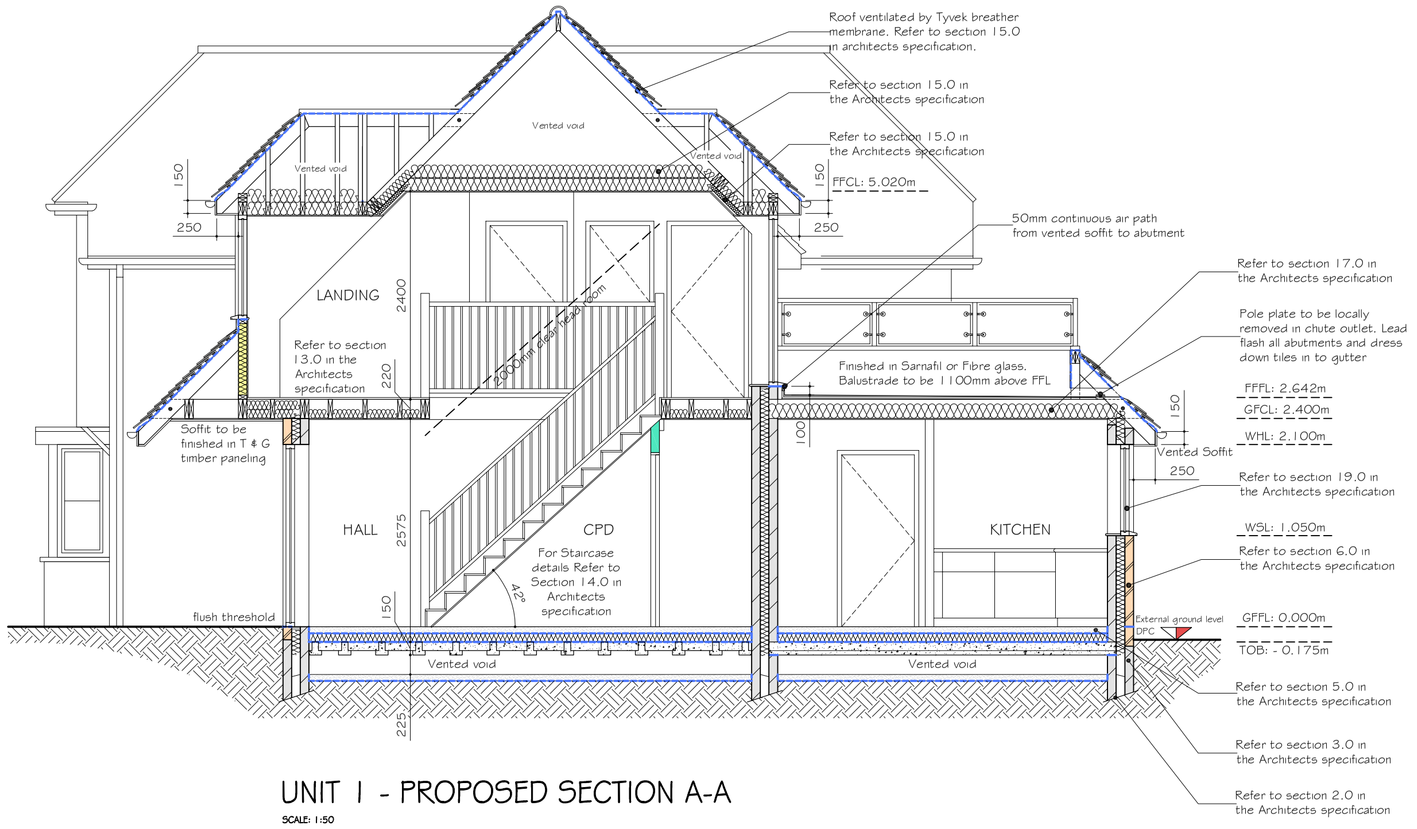

UNIT 1 - PROPOSED SECTION A-A

SCALE: 1:50

SYMBOL KEY:

- SD — SMOKE DETECTOR
- HD — HEAT DETECTOR
- RWP — RAIN WATER PIPE
- SVP / SS / FD — SOIL VENT PIPE / SUB STACK / FLOOR DRAIN
- DRAIN RUN (FOUL)
- DRAIN RUN (SURFACE WATER)
- BACK INLET GULLY
- IC — INSPECTION CHAMBER
- BLOCKWORK
- BRICKWORK
- TIMBER STUDWORK
- INSULATED STUDWORK
- WALL MOUNTED EXTRACT FAN
- STRUCTURAL SUPPORTING MEMBER
- FLOOR SPAN
- 300mm LEADING EDGE
- B — BOILER (SPECIFICATION TO BE CONFIRMED)

Contractor to inspect existing drains run prior to the drainage alterations taking place in order to ensure that the run is not shared with neighbouring properties. Contractor to inform the Architect as soon as this information is available

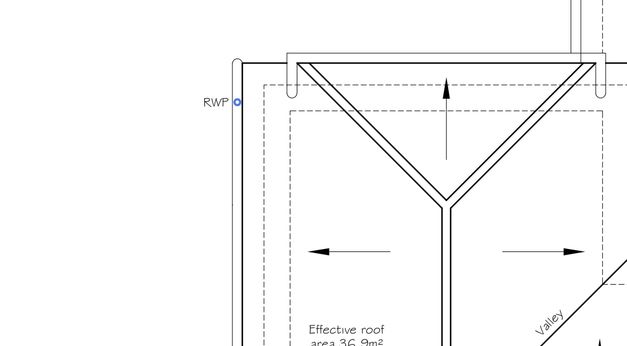

UNIT 1 - PROPOSED FRONT ELEVATION

SCALE: 1:100

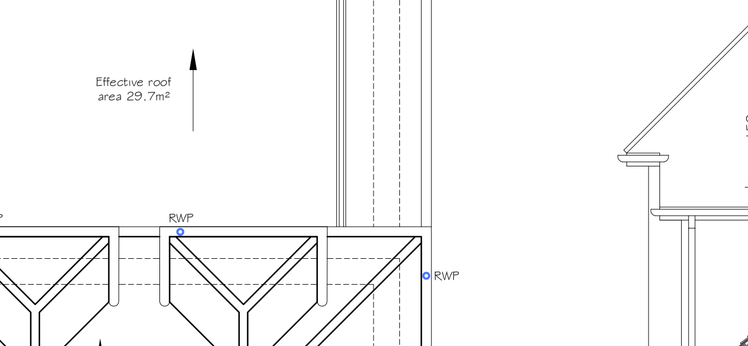

UNIT 1 - PROPOSED SIDE ELEVATION

SCALE: 1:100

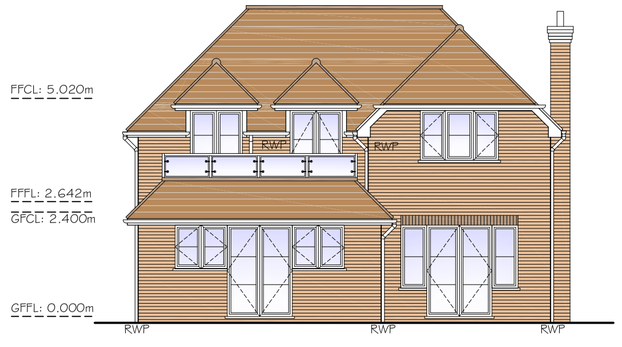

UNIT 1 - PROPOSED REAR ELEVATION

SCALE: 1:100

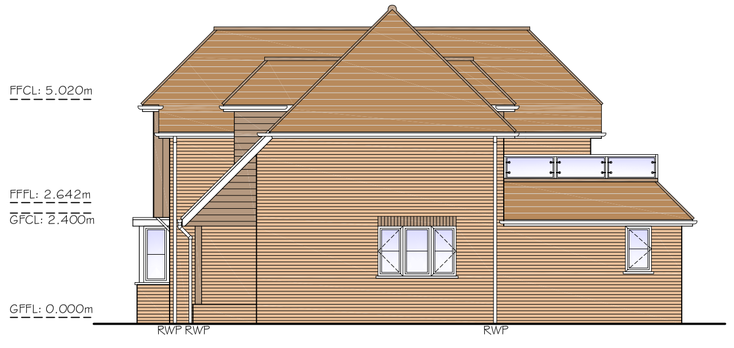

UNIT 1 - PROPOSED SIDE ELEVATION

SCALE: 1:100

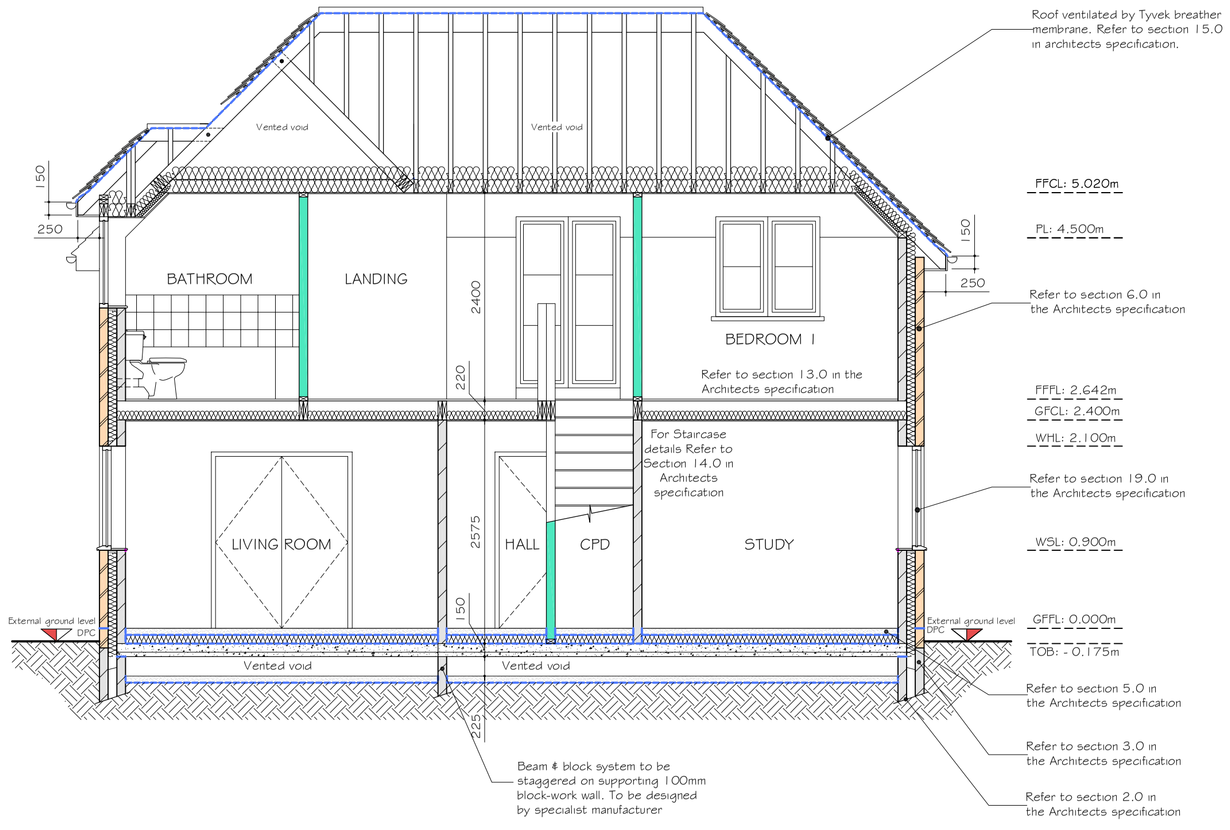

UNIT 1 - PROPOSED SECTION B-B

SCALE: 1:50

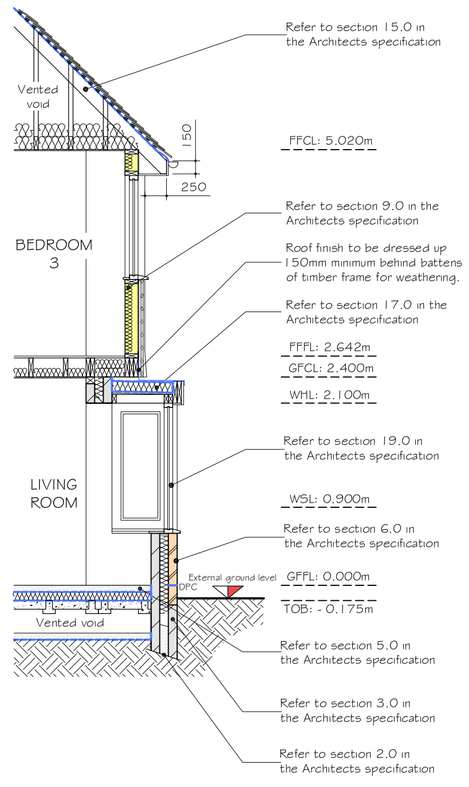

UNIT 1 - PROPOSED SECTION C-C

SCALE: 1:50

FOR APPROVAL

IAN BARBER
& ASSOCIATES LIMITED
ARCHITECTURAL & PLANNING CONSULTANTS
UNIT 51 JOSEPH WILSON INDUSTRIAL ESTATE WHITSTABLE KENT CT5 3PS
TEL:01227 770511 FAX:01227 281883 EMAIL:IAN@IANBARBER.NET

PROJECT
LAND AT CROFT FARM, YORKLETTS
WHITSTABLE, KENT

CLIENT
MR J. CLIFFORD

DRAWING TITLE
UNIT 1 - PROPOSED ROOF PLAN
SECTIONS & ELEVATIONS

SCALE
1:50 @ A1

DRAWING No
2081 / 03

JUNE 2010

DRAWN GB